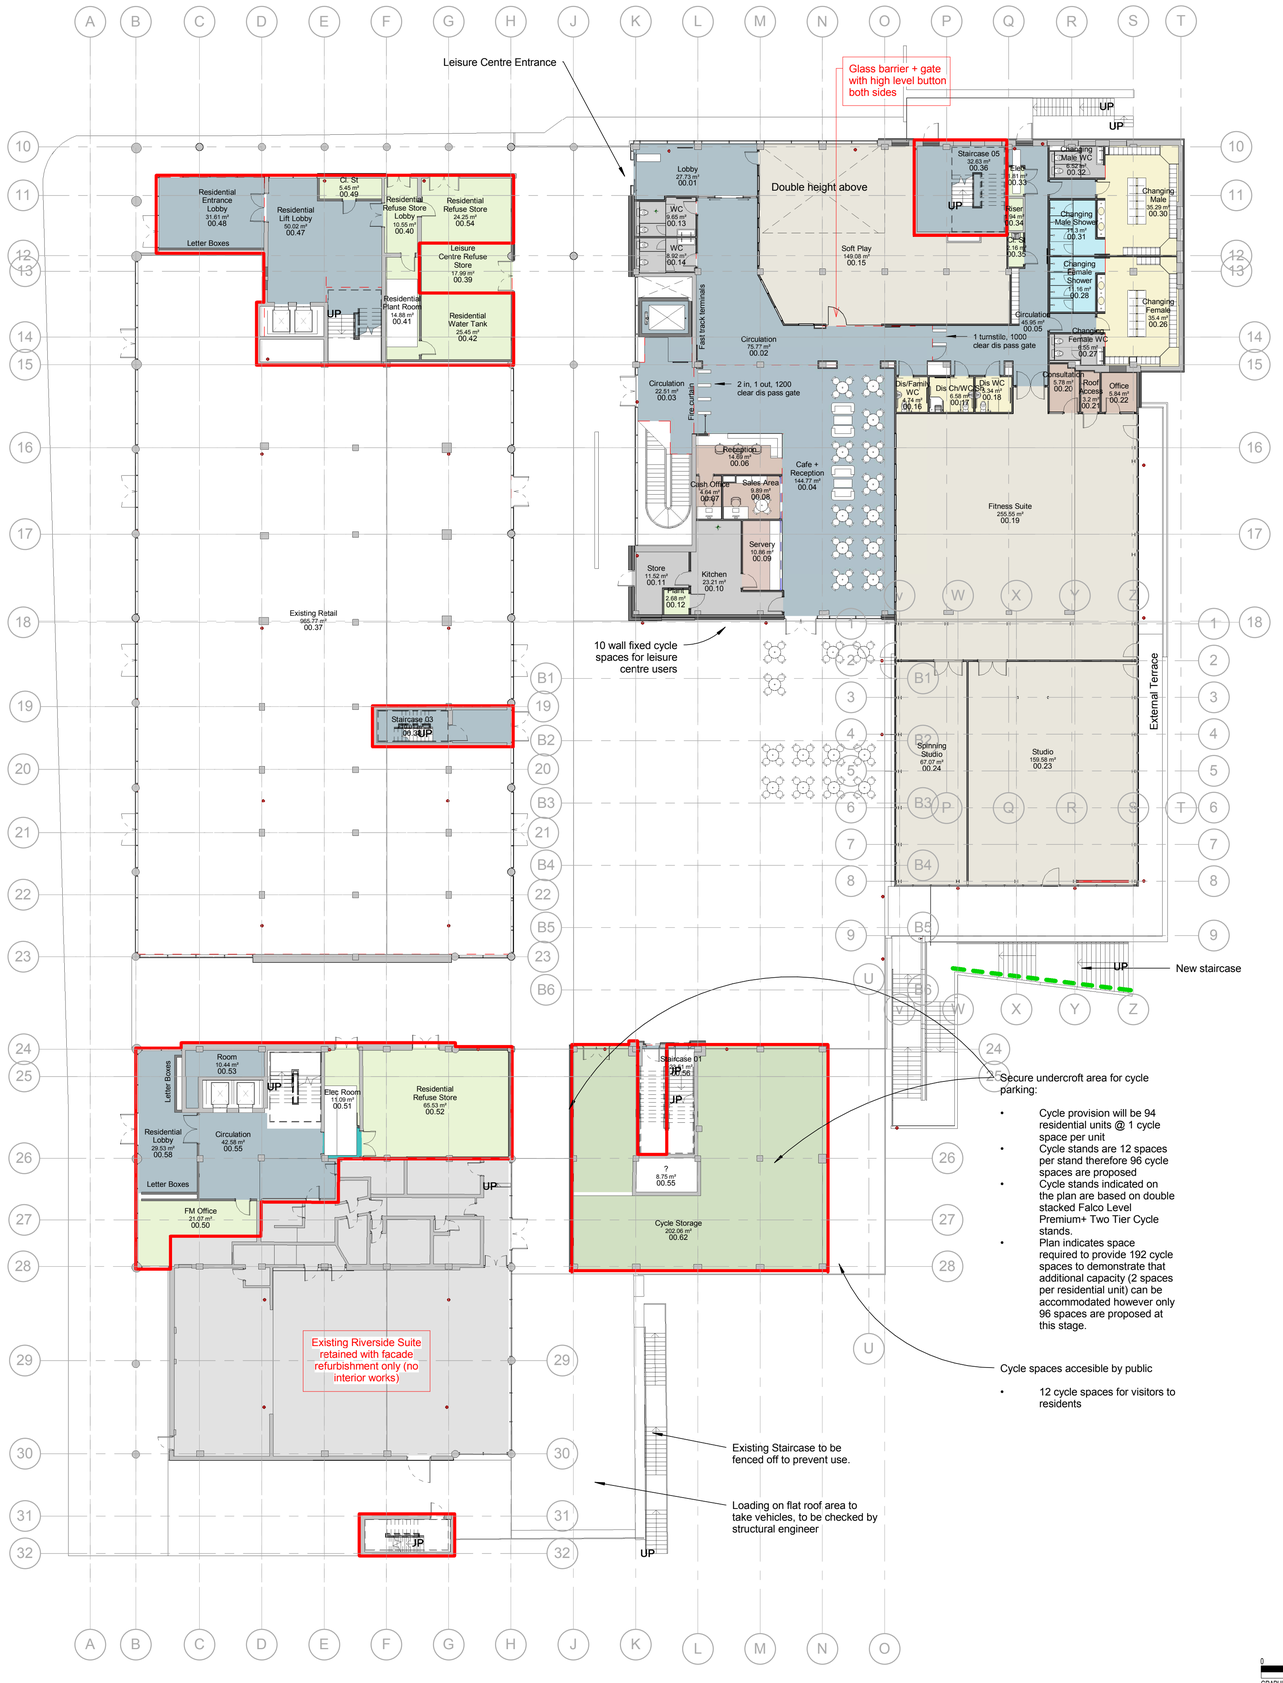

Rev	Description	Date	Dr by	App by
P05	Layout updated for GLL	20170412	AJS	AJS
P04	Leisure Centre Plans Updated	20170313	AJS	AJS
P03	Design Development	20170301	LS	AJS
P02	Leisure Centre Plans Updated	20170214	AJS	AJS
P01	Leisure Centre Plans Issued	20170206	AJS	AJS

original by: AJS | date created: 20170206 | approved by: AJS

AHR Architects Ltd
8th Floor
Clifton Heights
Triangle West
Bristol
BS8 1EJ
United Kingdom

T +44(0)117 9299146
E bristol@ahr-global.com
www.ahr-global.com

client name: Bath and North East Somerset Council

project: Riverside Redevelopment

drawing: GA - Ground Floor Plan

computer file: C:\Users\adam.spall\Documents\RSR-AHR-ZZ-ZZ-M3-A-Central_adam.spall.rvt

plot date:

project number: 2015.01047.002

scale: 1 : 200 @A1

drawing number: RSR-AHR-ZZ-00-DR-A-20-001

issue status: S0

rev: P05

This drawing is to be read in conjunction with all related drawings. All dimensions must be checked and verified on site before commencing any work or producing shop drawings. The originator should be notified immediately of any discrepancy.
This drawing is copyright and remains the property of AHR.

GRAPHIC SCALE: 1:200