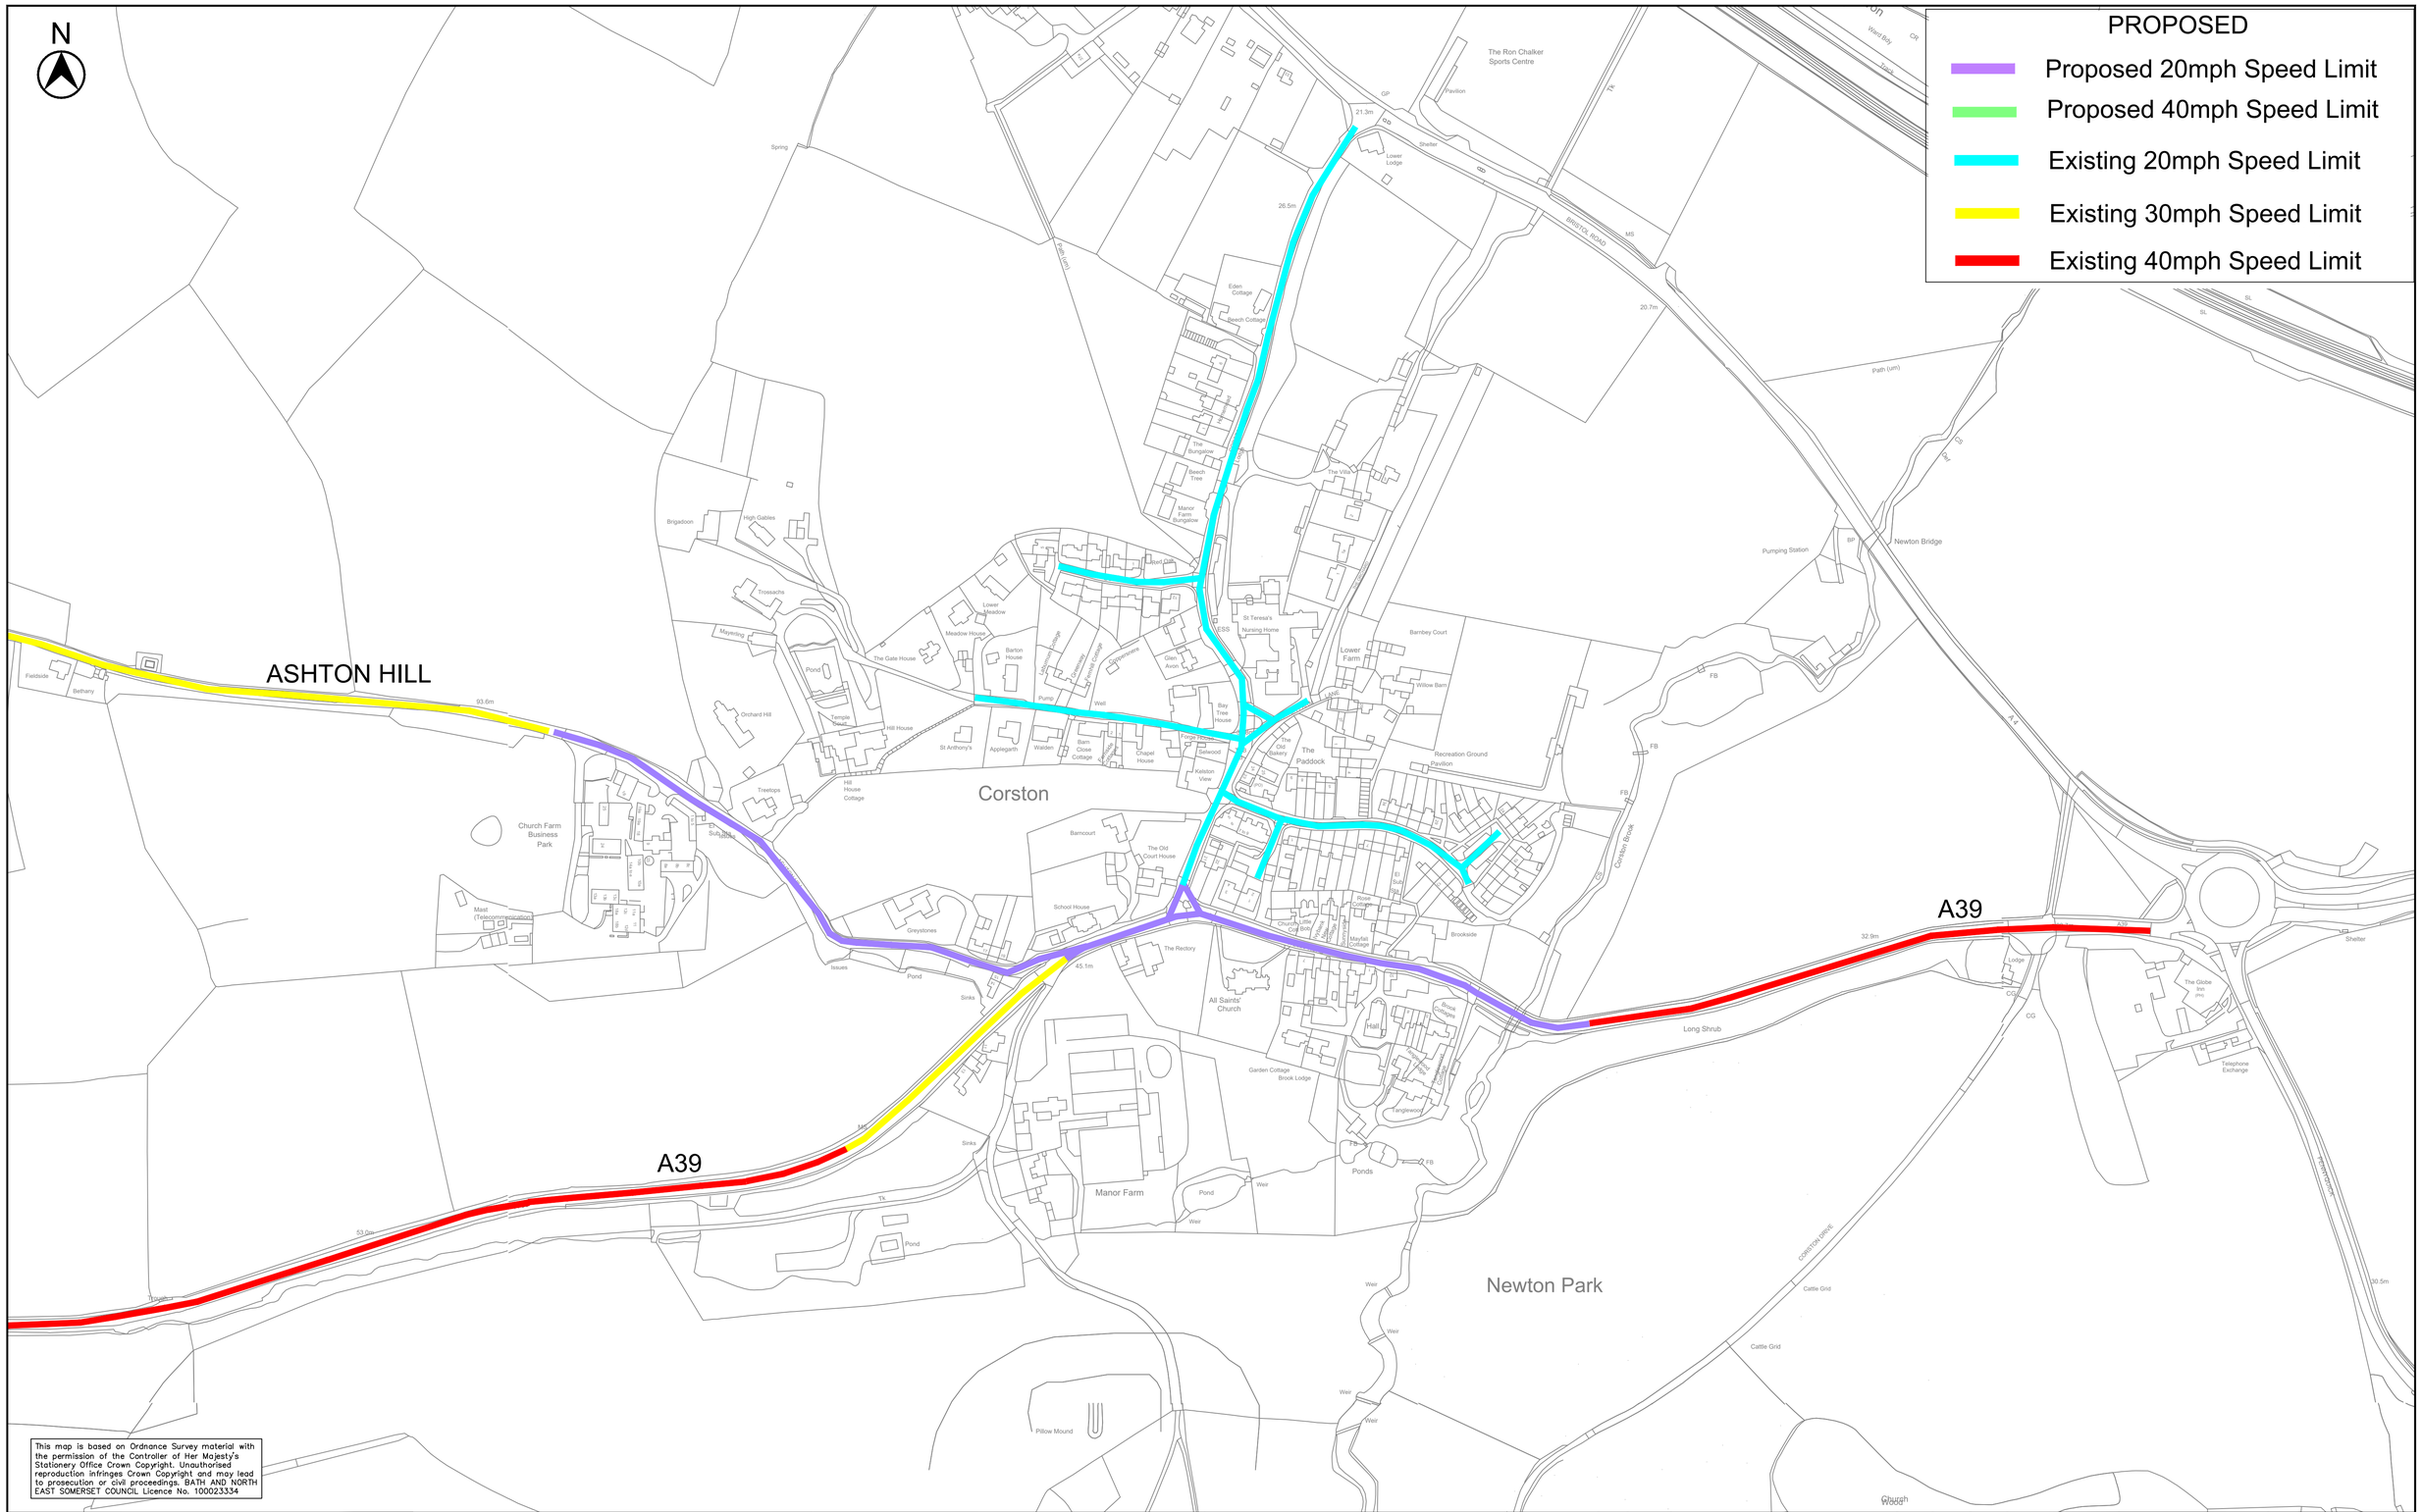

This map is based on Ordnance Survey material with the permission of the Controller of Her Majesty's Stationery Office Crown Copyright. Unauthorised reproduction infringes Crown Copyright and may lead to prosecution or civil proceedings. BATH AND NORTH EAST SOMERSET COUNCIL Licence No. 100023334

Bath & North East Somerset Council

CHRIS MAJOR
DIRECTOR – PLACE MANAGEMENT

PRODUCED BY	SCHEME TITLE	DRAWING TITLE
TRAFFIC MANAGEMENT	SPEED LIMIT REVIEW – A39 CORSTON	PROPOSED SPEED LIMIT

REV.	DATE	REVISIONS	DRWN.	CHKD.	APROV.

DATE JULY 24	DRAWN BY GW	APPROVED BY
SCALE NTS	CHECKED	
CLIENT REF.		
DRAWING No. TCL0042		REV.