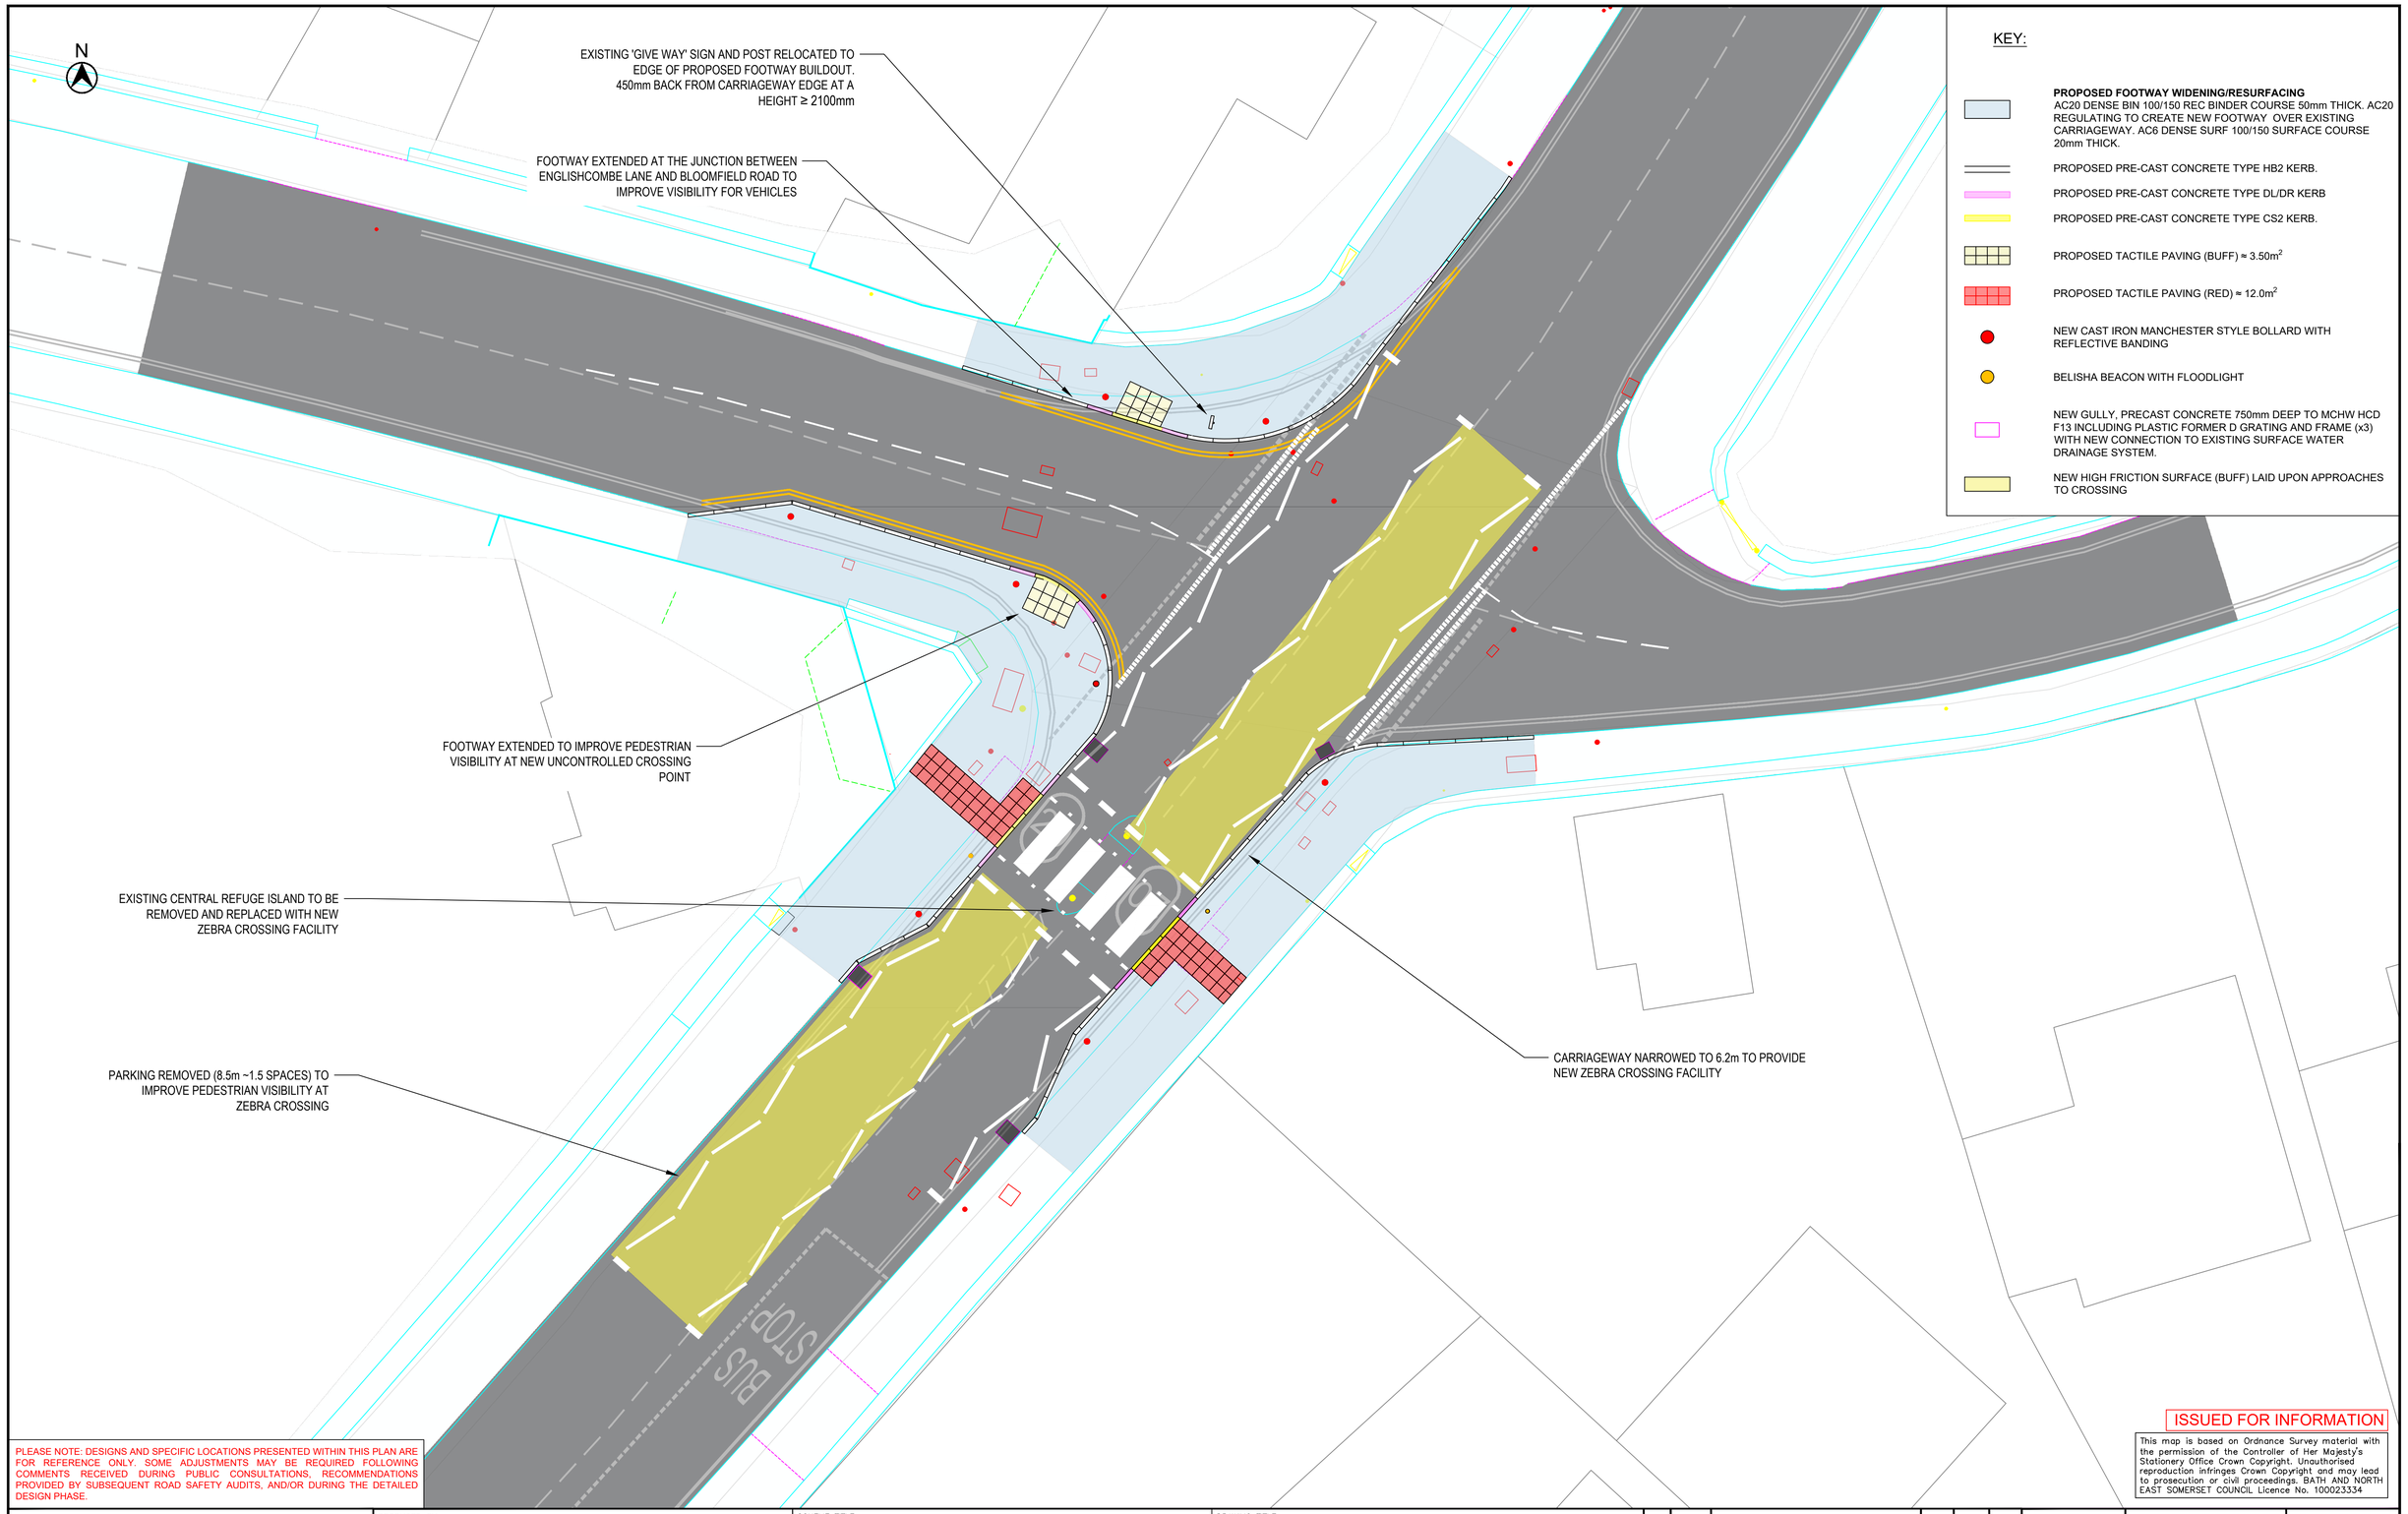

PLEASE NOTE: DESIGNS AND SPECIFIC LOCATIONS PRESENTED WITHIN THIS PLAN ARE FOR REFERENCE ONLY. SOME ADJUSTMENTS MAY BE REQUIRED FOLLOWING COMMENTS RECEIVED DURING PUBLIC CONSULTATIONS, RECOMMENDATIONS PROVIDED BY SUBSEQUENT ROAD SAFETY AUDITS, AND/OR DURING THE DETAILED DESIGN PHASE.

ISSUED FOR INFORMATION

This map is based on Ordnance Survey material with the permission of the Controller of Her Majesty's Stationery Office Crown Copyright. Unauthorised reproduction infringes Crown Copyright and may lead to prosecution or civil proceedings. BATH AND NORTH EAST SOMERSET COUNCIL Licence No. 100023334

Bath & North East Somerset Council

CHRIS MAJOR
DIRECTOR OF PLACE MANAGMENT
ENVIRONMENTAL SERVICES

PRODUCED BY: TRAFFIC MANAGEMENT

SCHEME TITLE: ENGLISHCOMBE LANE BLOOMFIELD ROAD BATH

DRAWING TITLE: ENGLISHCOMBE LANE DRAFT ZEBRA CROSSING GENERAL ARRANGEMENT PLAN

REV.	DATE	REVISIONS	DRWN.	CHKD.	APROV.
A	07.03.24	HIGH FRICTION SURFACE (BUFF) ADDED TO APPROACHES	TJS		

DATE JULY 24	DRAWN BY TJS	APPROVED BY NT
SCALE 1:100 @ A1	CHECKED TJS	
CLIENT REF. BATH&NES		
DRAWING No. TCN0028.03.1.GA		REV. A